P-0013.12

METROPOLITAN UTILITIES DISTRICT
1723 HARNEY STREET
OMAHA, NEBRASKA 68102-1960

DANIEL G. CROUCHLEY
SENIOR VICE PRESIDENT
GENERAL COUNSEL
402-504-7130
F-402-504-5130
DAN_CROUCHLEY@MUDNEBR.COM

A. JUSTIN COOPER
ATTORNEY
402-504-7218
F-402-504-5218
JUSTIN_COOPER@MUDNEBR.COM

SUSAN E. PRAZAN
ATTORNEY
402-504-7227
F-402-504-5227
SUSAN_PRAZAN@MUDNEBR.COM

PATRICK L. TRIPP
ATTORNEY
402-504-7192
F-402-504-5192
PATRICK_TRIPP@MUDNEBR.COM

January 11, 2008

To: Nebraska Public Service Commission

From: Daniel G. Crouchley, Senior Vice President, General Counsel

Subject: Notice of Proposed Extension of Gas Service

The Metropolitan Utilities District of Omaha (M.U.D.) hereby provides the Nebraska Public Service Commission with the notice required by Neb. Rev. Stat. Section 66-1863 that it intends to extend its gas mains and services as follows:

GSC 100076000282 Installation of approximately 450 feet of 1-inch 2# plastic gas pipe in the area of 239th and "Q" Streets, Douglas County, Nebraska, to provide natural gas service to an equipment maintenance building. This gas service will extend from an existing M.U.D. gas main in The Hamptons subdivision. The anticipated installation date is February 15, 2008.

GCM 100052000120 Installation of approximately 1200 feet of 2-inch 60# plastic gas main in the area of 143rd Street and Platteview Road. The proposed gas main extension is located within the City of Springfield's zoning jurisdiction. M.U.D. has a natural gas franchise with the City of Springfield. The main is being installed to serve commercial Lots 1 through 4 of Highview Addition.

GSC 100076000300 Installation of approximately 100 feet of 1-inch 2# plastic gas service in the area of Park Drive and 143rd Street. The service is needed to provide gas to a new commercial building. The proposed extension is located within Springfield's zoning jurisdiction.

GSC 100076000301 Installation of approximately 100 feet of 1-inch 2# plastic gas service in the area of Park Drive and 143rd Street. The service is needed to provide gas to a new commercial building. The proposed extension is located within Springfield's zoning jurisdiction.

Maps depicting the proposed extensions are attached hereto.

Daniel G. Crouchley
Senior Vice President, General Counsel

DGC/sms

Enclosures

cc: Patrick J. Joyce
Attorney At Law
Blackwell Sanders Peper Martin LLP
1620 Dodge Street, Suite 2100
Omaha, Nebraska 68102-1504

RECEIVED
JAN 14 2008
Natural Gas Dept.

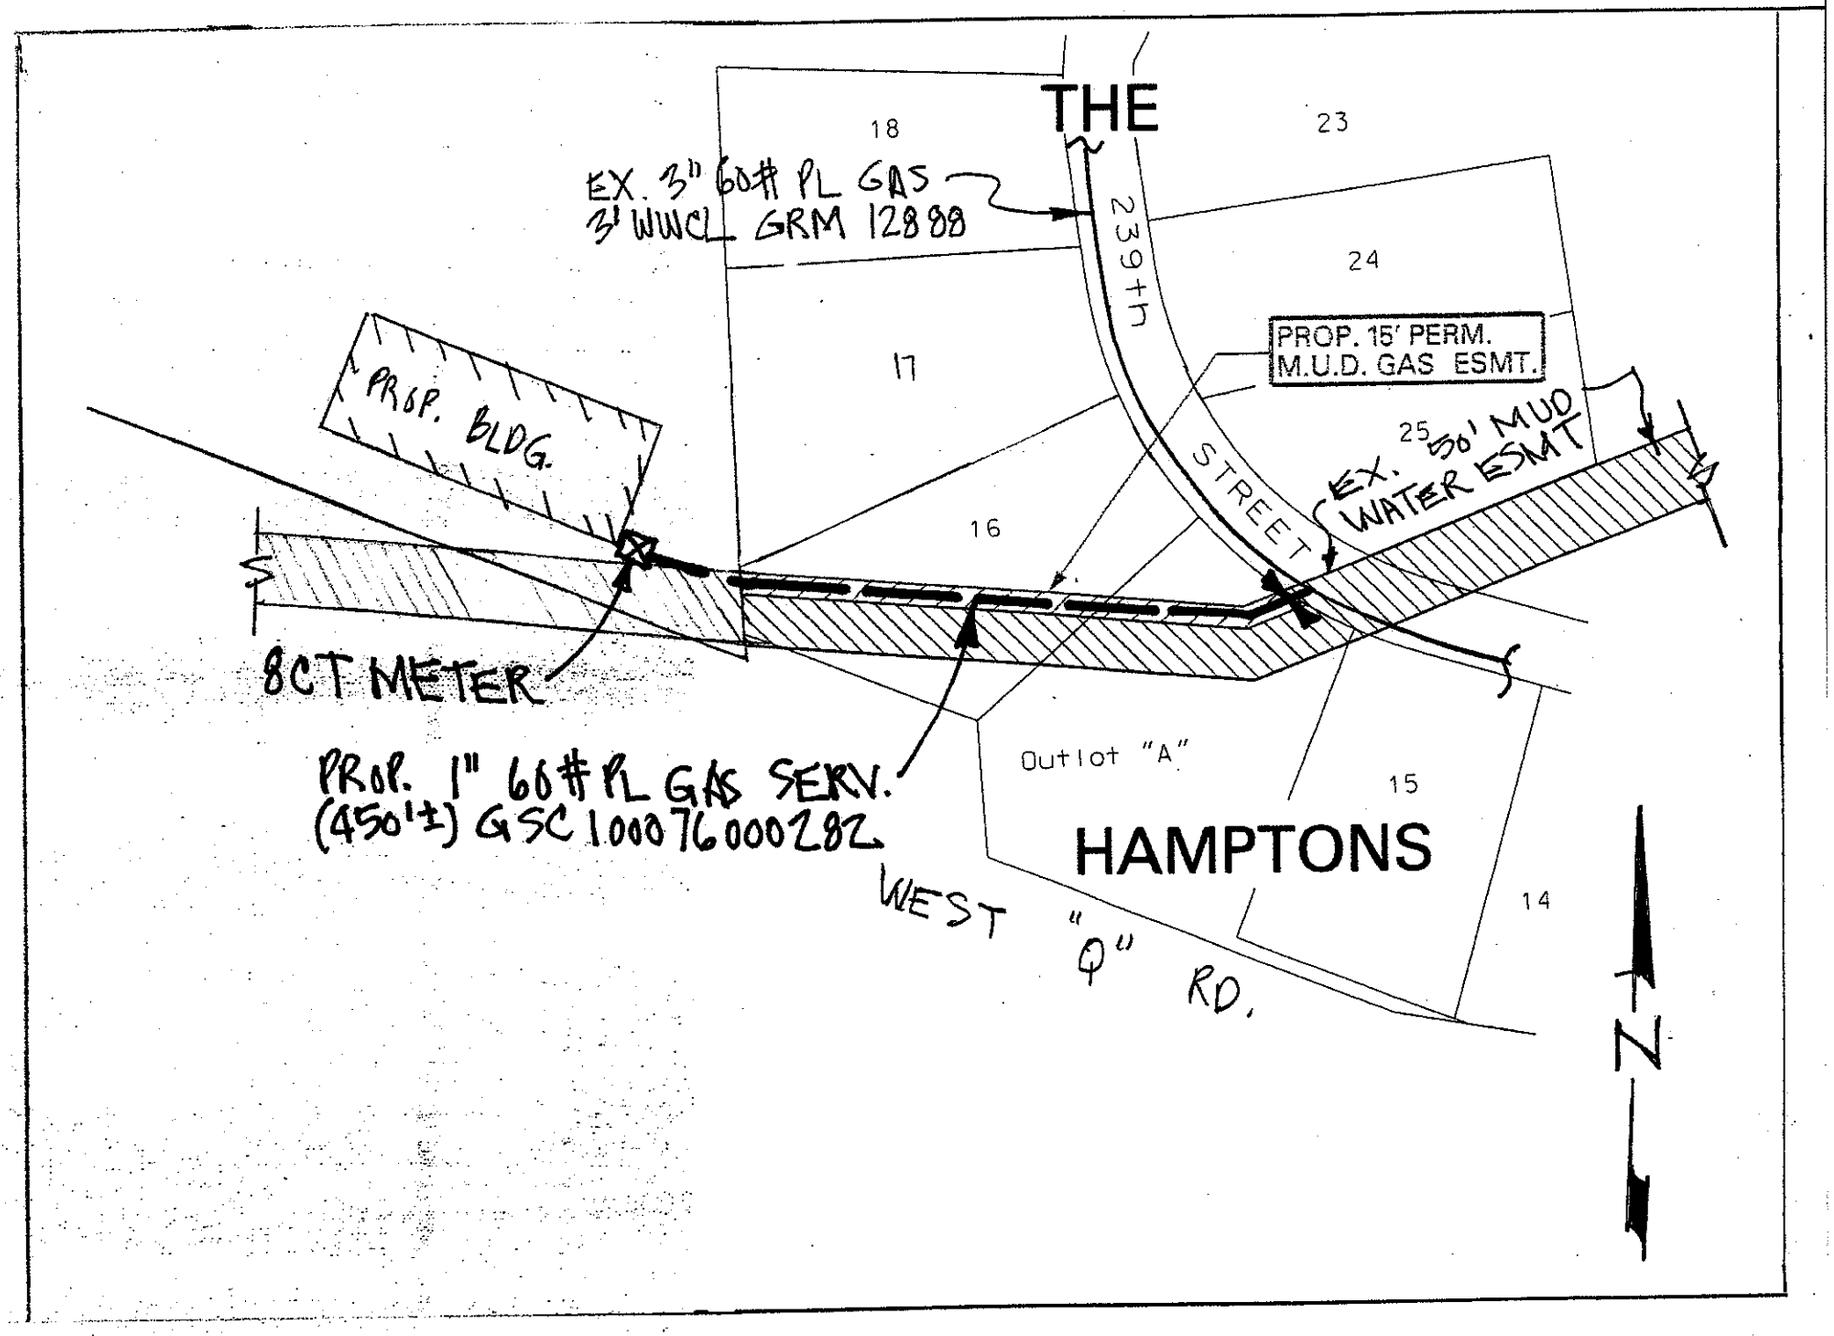

RECEIVED
JAN 14 2008
Natural Gas Dept.

P-0013.12

P-0013.12

N.W. 1/4 SEC. 24, T.13 N., R.11 E.

SEE 231-N

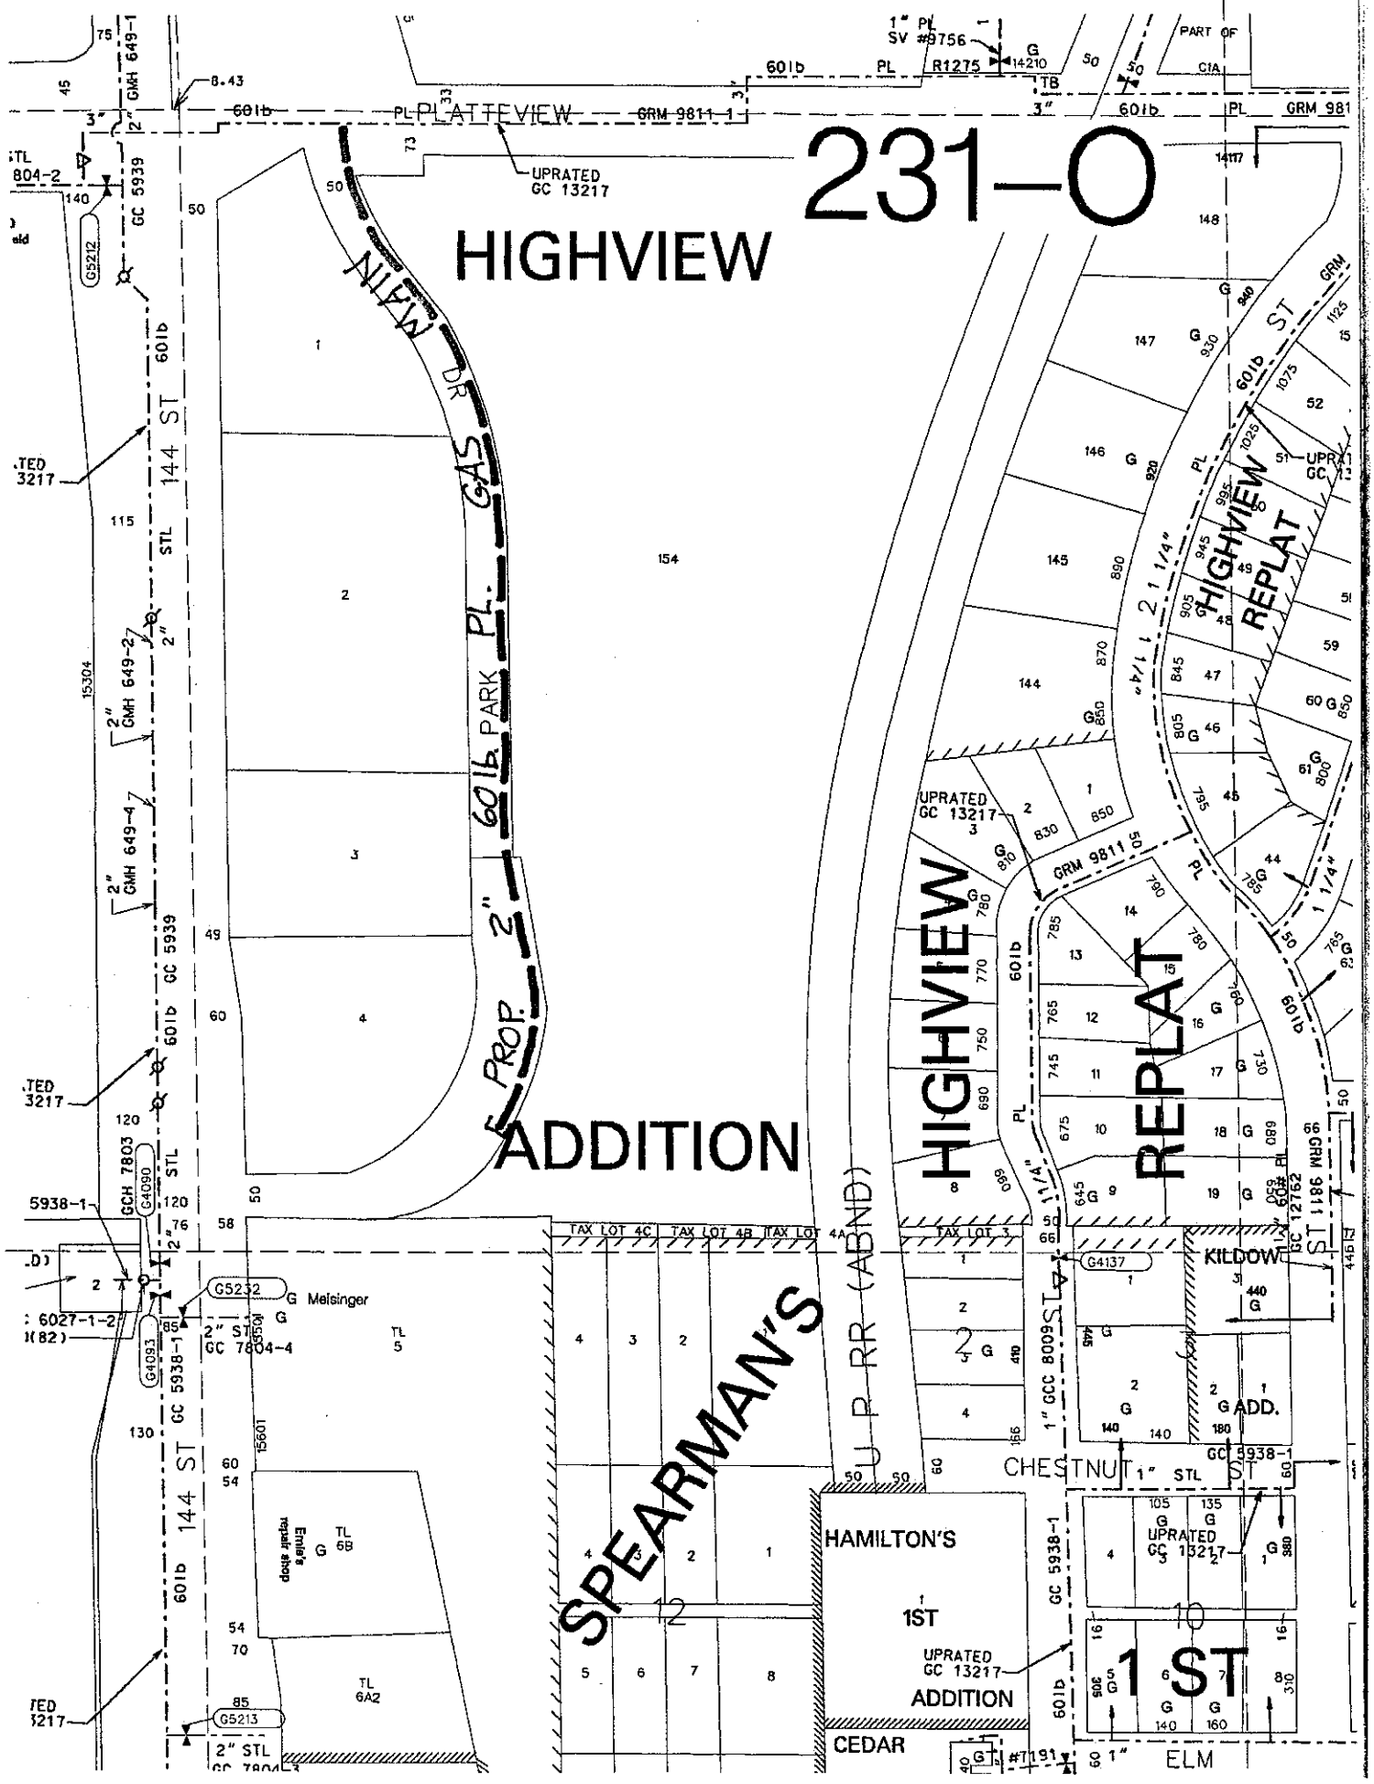

RECEIVED
JAN 14 2008
Natural Gas Dept.

P-0013.12

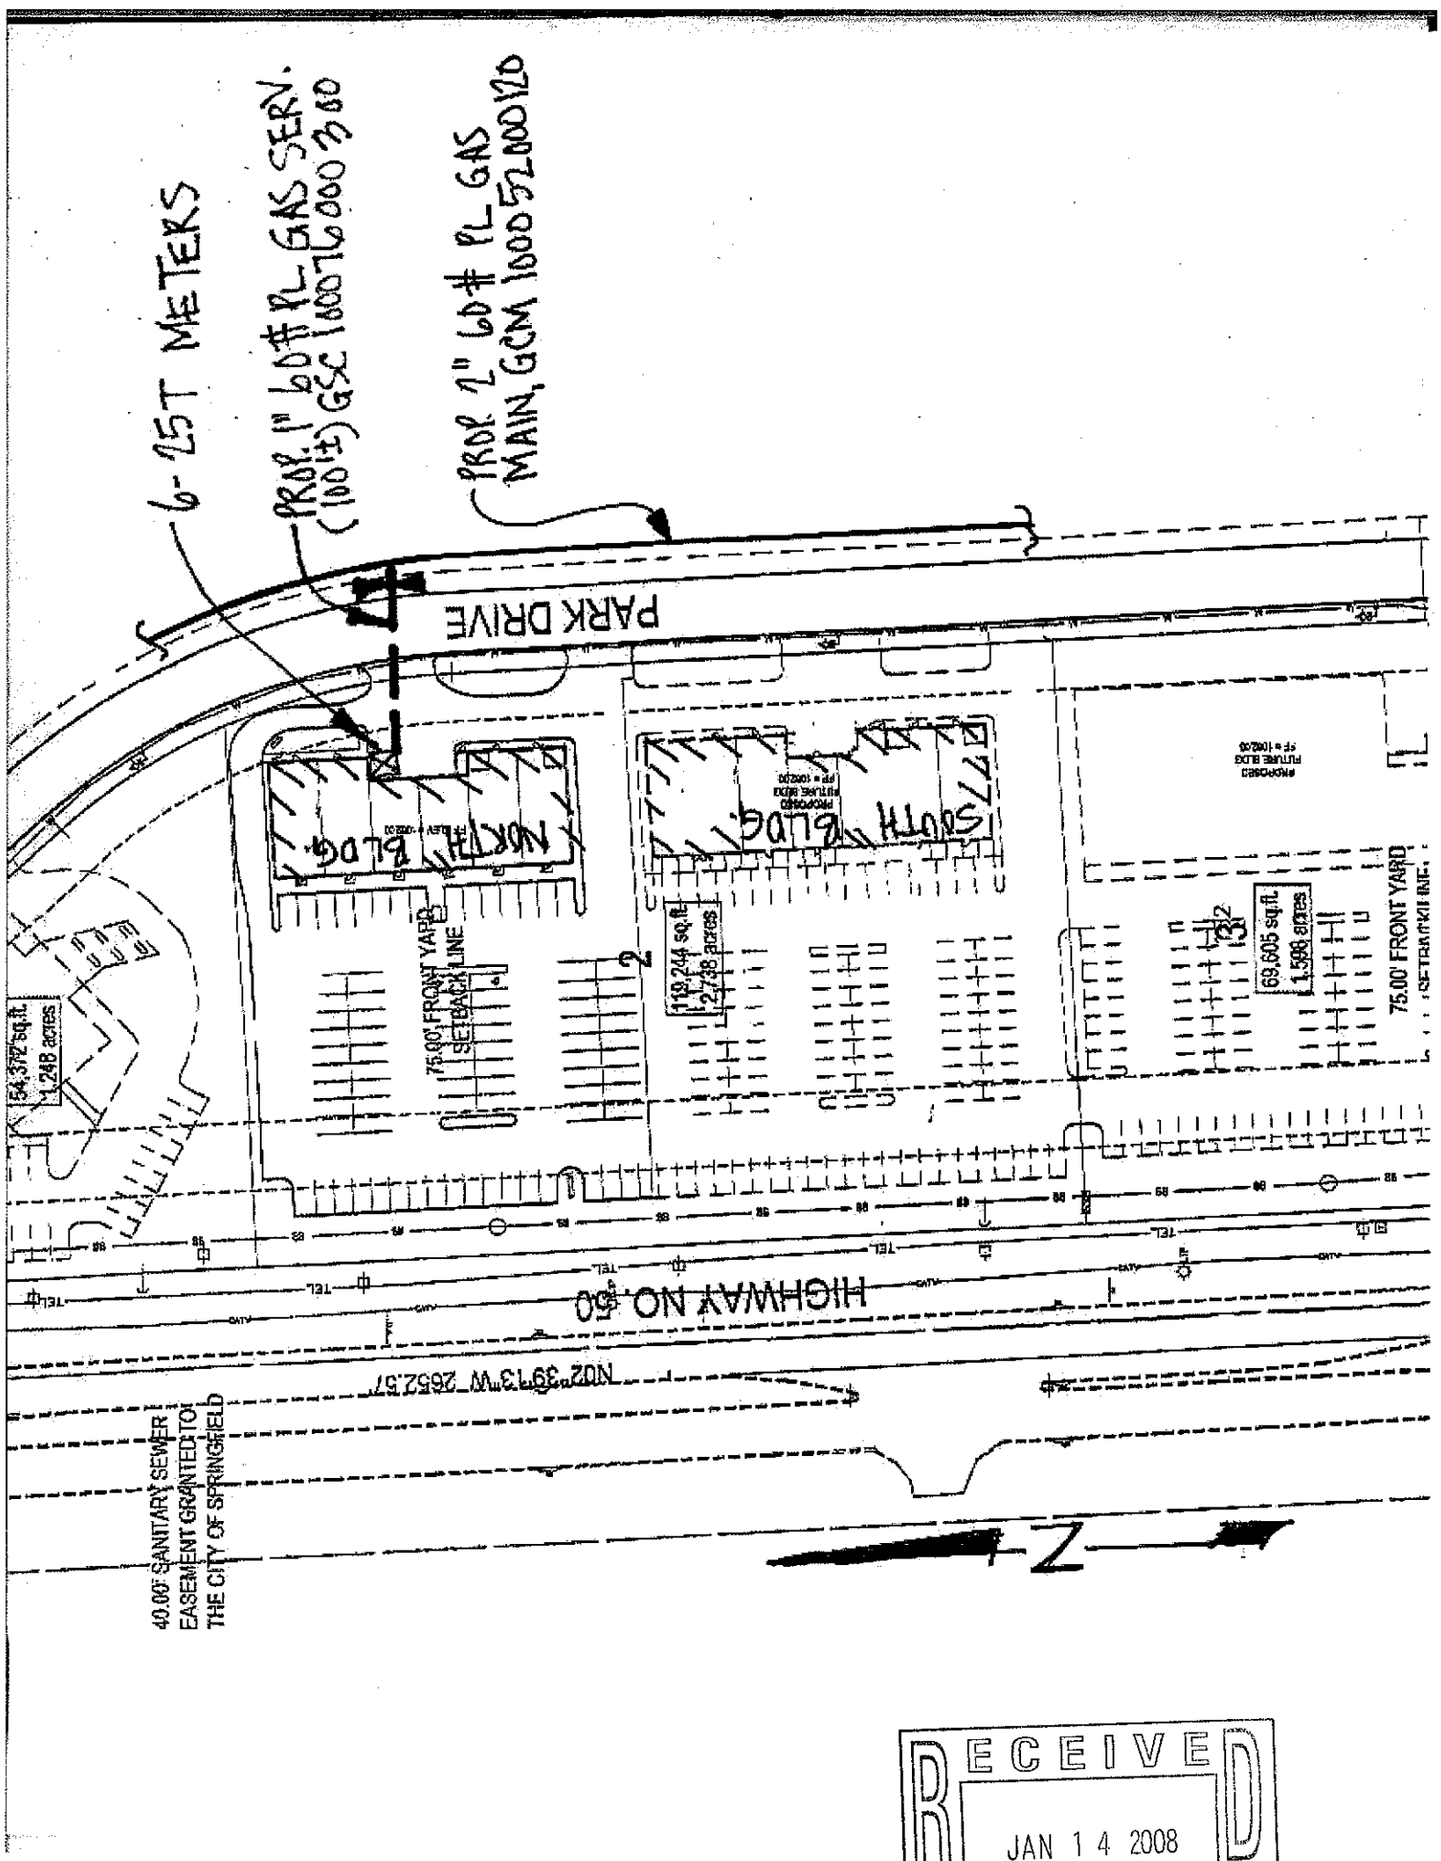

RECEIVED
JAN 14 2008
Natural Gas Dept.

P-0013.12

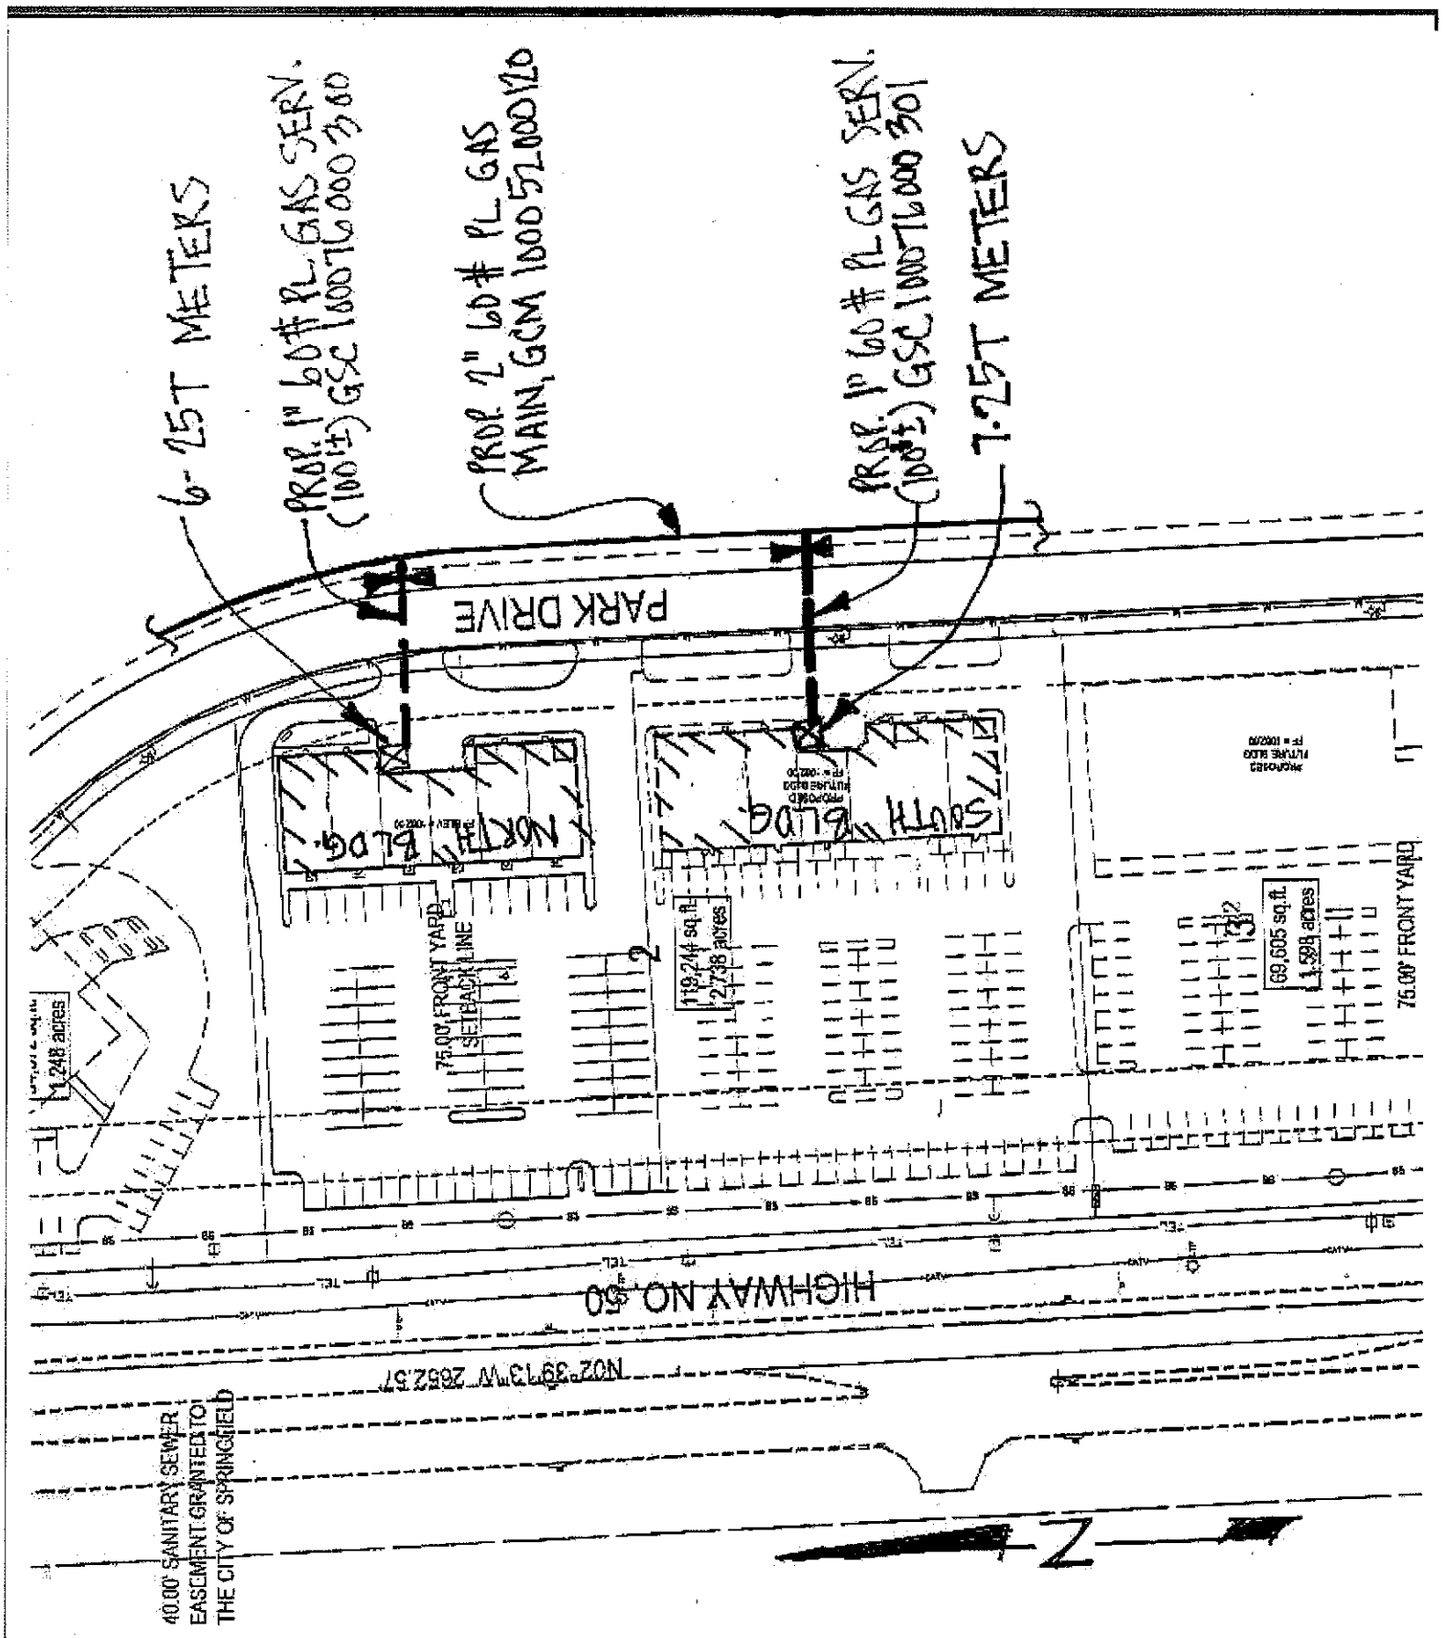

RECEIVED
JAN 14 2008
Natural Gas Dept.